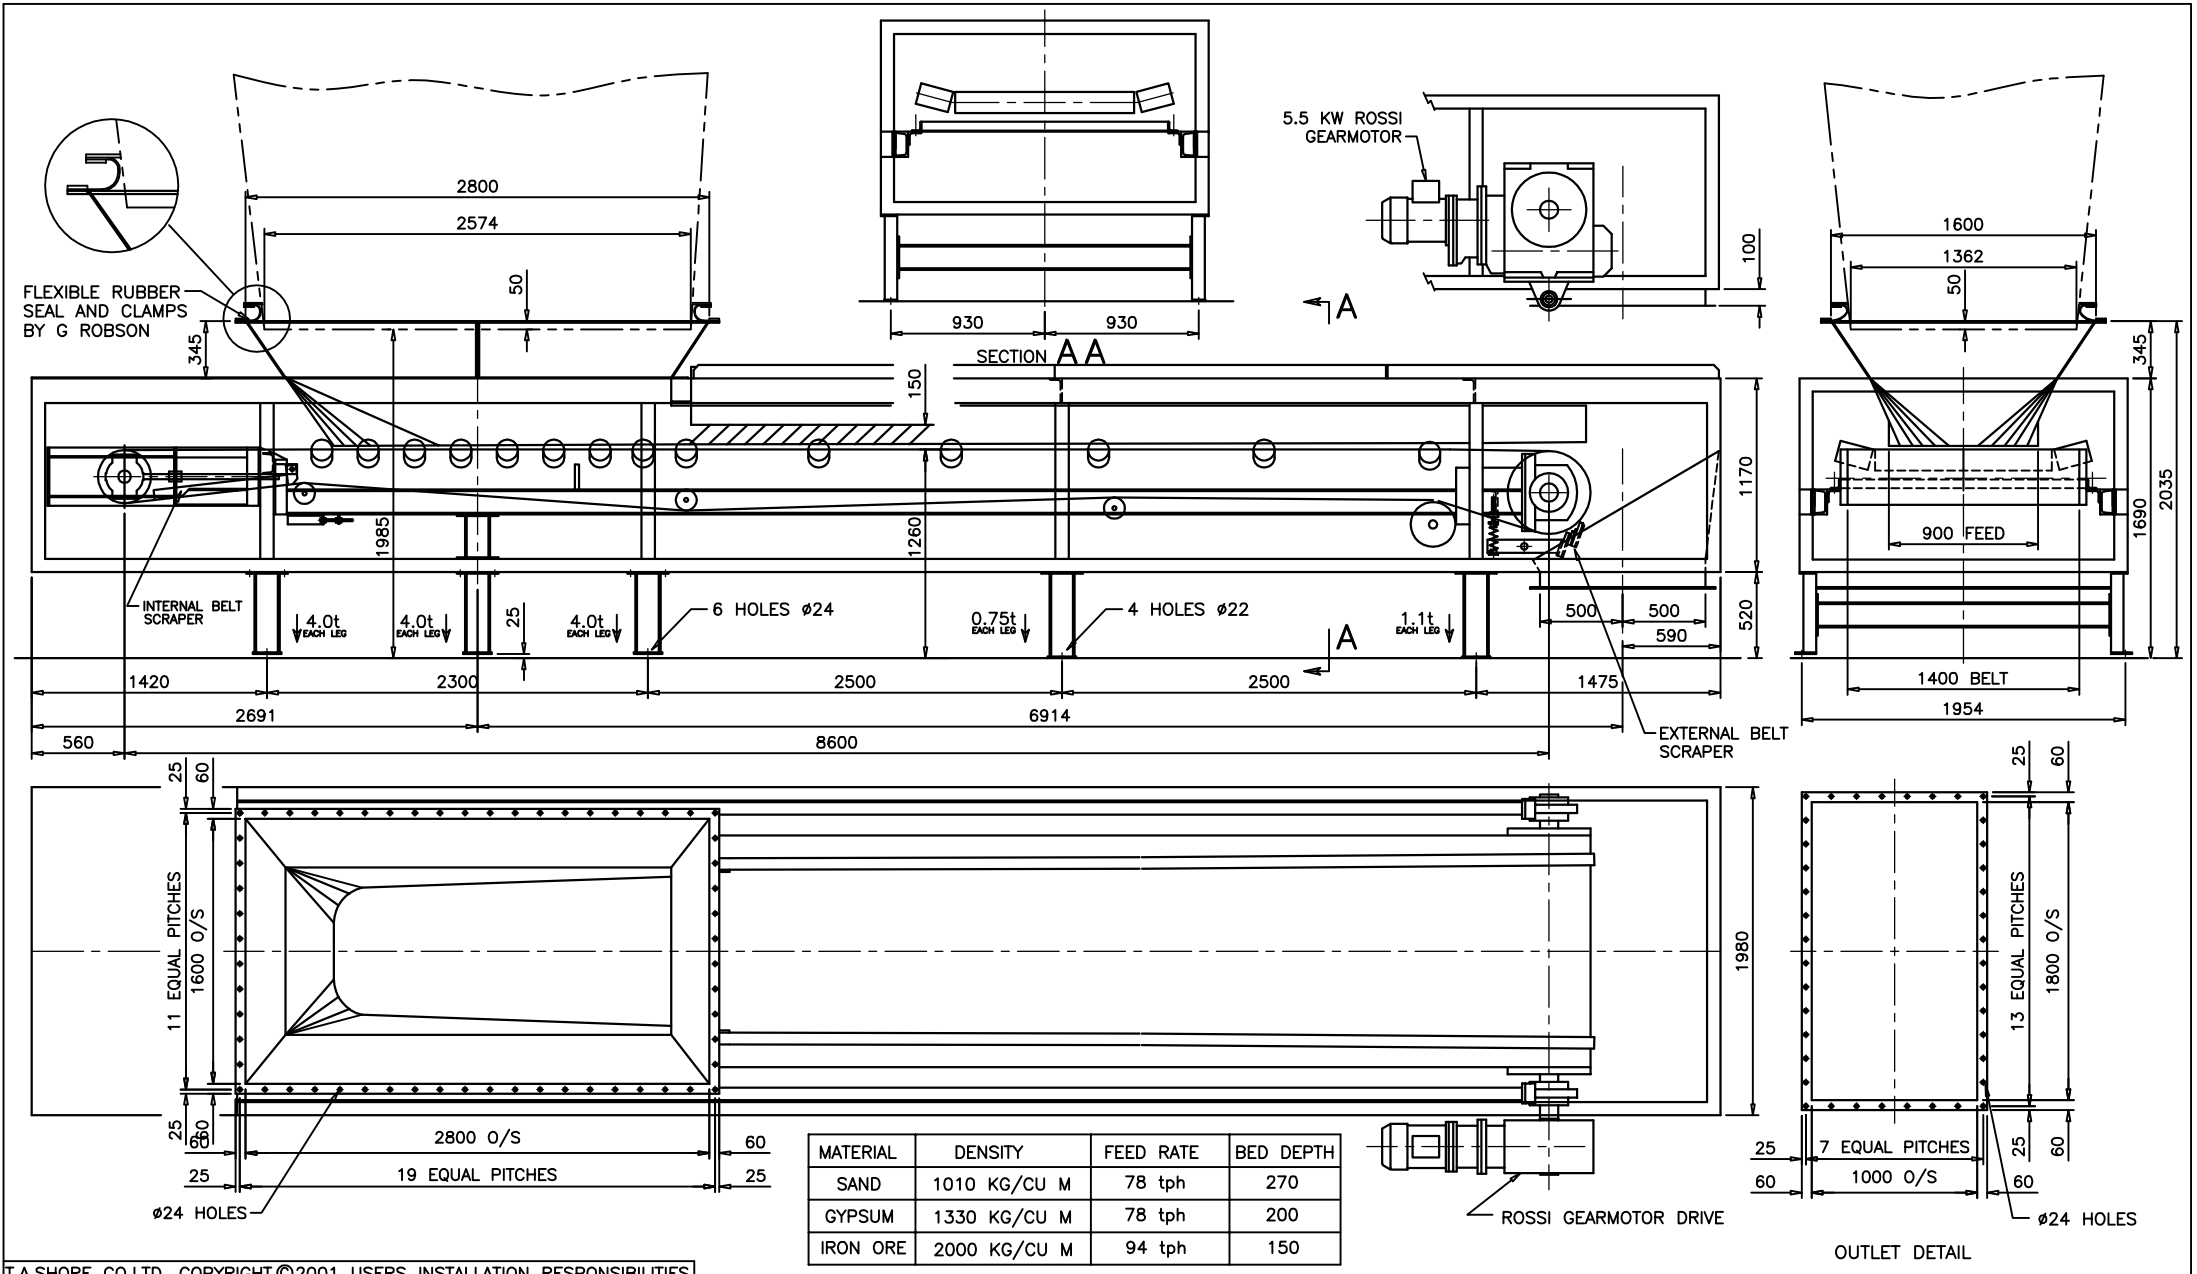

MATERIAL	DENSITY	FEED RATE	BED DEPTH
SAND	1010 KG/CU M	78 tph	270
GYPSUM	1330 KG/CU M	78 tph	200
IRON ORE	2000 KG/CU M	94 tph	150

T.A.SHORE CO.LTD. COPYRIGHT ©2001 USERS INSTALLATION RESPONSIBILITIES

MACHINES TO BE PLACED ON NON MOVING SUPPORTS WITH ALLOWABLE VIBRATION:
MAX. AMPLITUDE 0.25 mm. MIN. FREQUENCY 0.5 Hz
ALLOWABLE INSIDE TEMPERATURE +5 DEGREES C TO + 40 DEGREES C.
ALLOWABLE OUTSIDE TEMPERATURE -10 DEGREES C TO + 40 DEGREES C.
ALLOWABLE STORAGE TEMPERATURE -25 DEGREES C TO + 40 DEGREES C.
HUMIDITY NOT TO EXCEED 95% RH NON-CONDENSING.
MACHINERY AND CONTROLS INSIDE NOT TO BE EXPOSED TO WATER, RAIN, SNOW OR AIR MOVEMENT, ALSO VACUUM & PRESSURE.
MICROPROCESSOR ROOM, ALLOWABLE TEMPERATURE + 10 DEGREES C TO +30 DEGREES C. HUMIDITY 40% TO 80% NON CONDENSING, DUST FREE WITH CLEAN AIR VENTS AND ANTI-STATIC SURROUNDINGS. MICROPROCESSOR ROOM TO HAVE POSITIVE PRESSURE.
ELECTRICITY SUPPLY SHOULD BE NON-VARYING WITHOUT PEAKS, SPIKES, OR TRANSIENTS, AND ALL BUYER'S RELAYS AND CONTACTORS OR STARTERS CLOSE TO THE TASCOL CONTROLS AND THE MICROPROCESSOR SHOULD BE FITTED WITH SUPPRESSORS TO AVOID TRANSMISSION OF ELECTRICAL NOISE.
EARTHING, THE EARTH MUST BE CHECKED AND APPROVED BY THE ELECTRICAL SUPPLY AUTHORITY BEFORE COMMISSIONING.
FACTORY ENVIRONMENT MUST CONFORM TO 89/336/EEC BEING THE LEGAL REQUIREMENT WITHIN EUROPE AND EN 50081-2 ELECTROMAGNETIC COMPATIBILITY GENERIC IMMUNITY STANDARDS.
RATE OF CHANGE OF AMBIENT TEMPERATURES SHOULD NOT EXCEED 10 DEGREES C PER HOUR
MACHINES, CONTROLS AND MICROPROCESSORS SHOULD NOT BE EXPOSED TO RADIO TRANSMISSIONS ABOVE 10 V/M.
CLIENTS AIR SUPPLY FOR MACHINERY SHOULD BE CLEAN, DRY, MIST LUBRICATED WITH A FILTER (MAX ELEMENT RATING 20 MICRONS).
FOR AERATION AND CONVEYING, CLIENTS AIR SHOULD BE DRY, CLEAN, FILTERED AND NOT LUBRICATED.
CLIENTS WILL PREVENT ANY UPSTREAM OR DOWNSTREAM PROCESS VAPOURS WHICH WILL HAVE ANY DETRIMENTAL EFFECT ON THE EQUIPMENT OR MATERIALS BEING WEIGHED FROM REACHING THE EQUIPMENT OR MATERIALS.

REV	REV		
01	0	T.A.SHORE Co Ltd COPYRIGHT © 2001	THIS DRAWING AND COPIES OF IT ARE THE PROPERTY OF TASCOL AND MUST NOT BE COPIED OR CIRCULATED TO THIRD PARTIES WITHOUT THE WRITTEN CONSENT OF T.A.SHORE Co. LTD.
INLET UPDATED TO SUIT E-MAIL OF 26/2/02 R INGLE TO RM	DATE 2/02	CUSTOMER GEORGE ROBSON	TITLE PROPOSED FEEDERS / SCALE 1:33.3
DWFORD 27/2/02	NAME DWFORD	T.A.SHORE Co.Ltd. NOTTINGHAM ENGLAND	Drg. No. M3-0119-171 / SHEET 01